iSCADA Installation Schematics for Fire Alarm Console

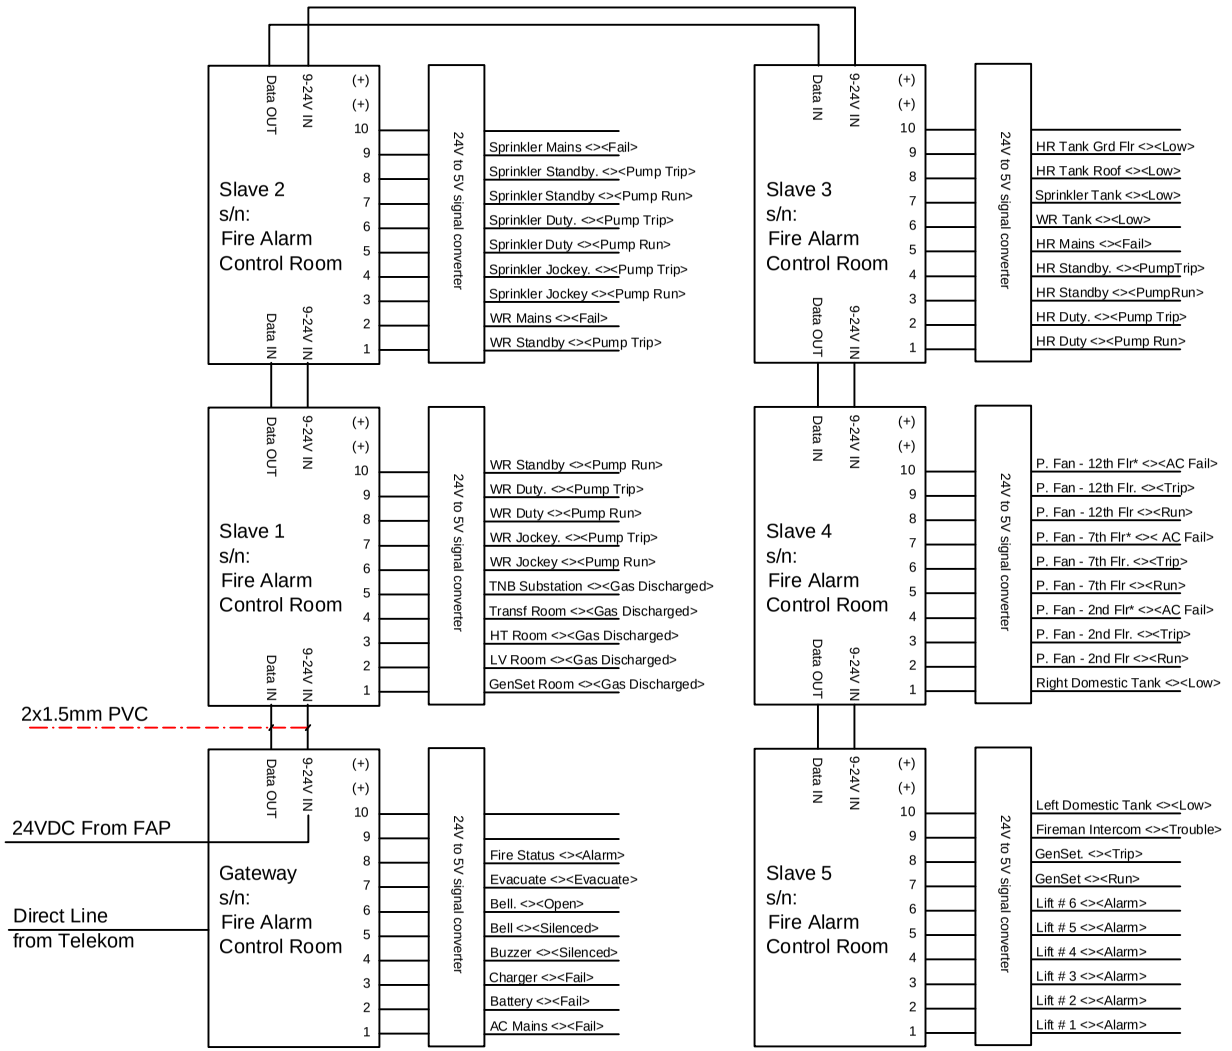

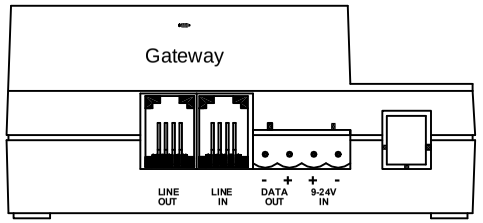

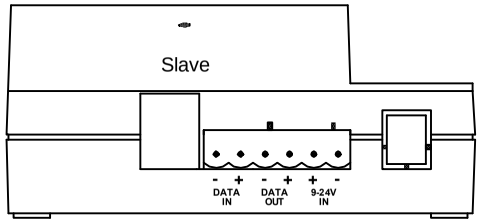

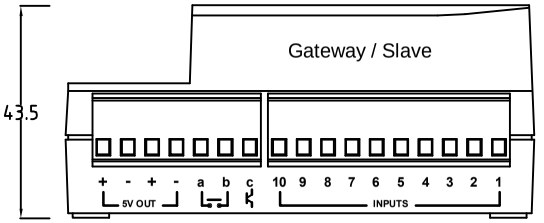

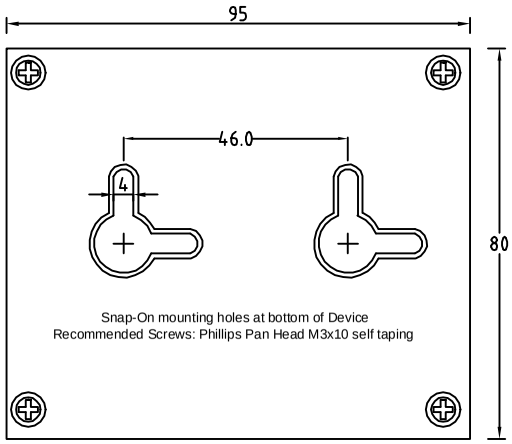

All dimensions in mm.

Title: iSCADA Monitoring System Single Line Diagram Fire Alarm Console				
Client:	Date:	Drawn:	Check:	Appd:
Notes:	Scale: nts	Dwg No:		Rev: 1.0